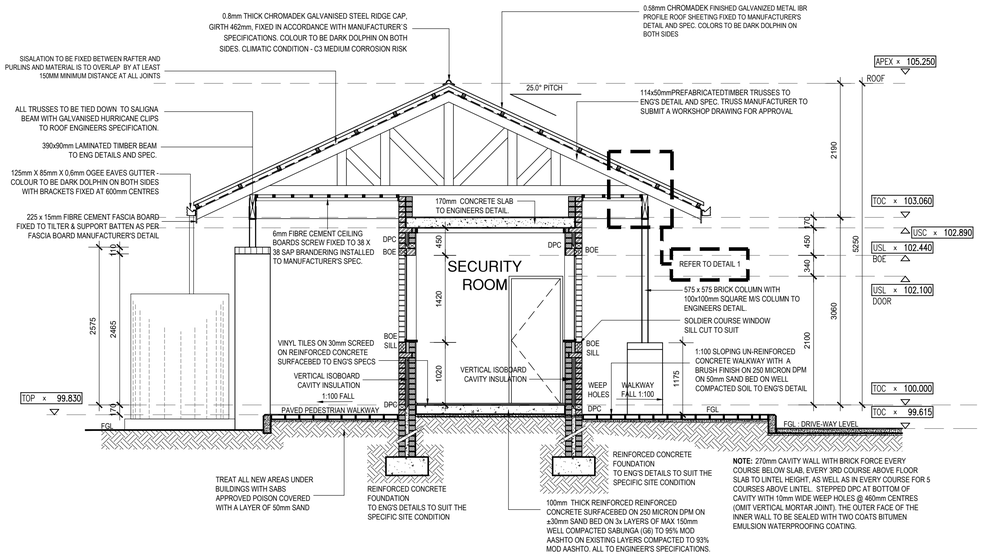

SECTION A-A
SCALE 1:50

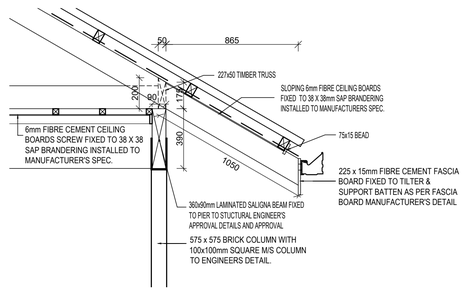

DETAIL - 1
SCALE 1:20

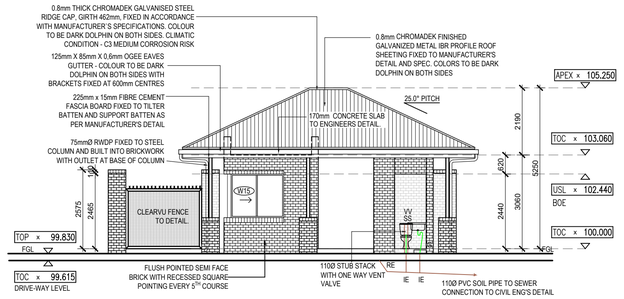

SOUTH ELEVATION 1
SCALE 1:100

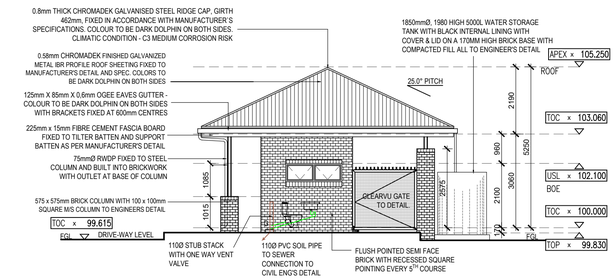

EAST ELEVATION
SCALE 1:100

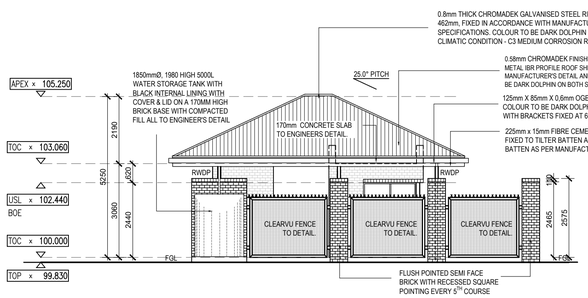

WEST ELEVATION
SCALE 1:100

NORTH ELEVATION 1
SCALE 1:100

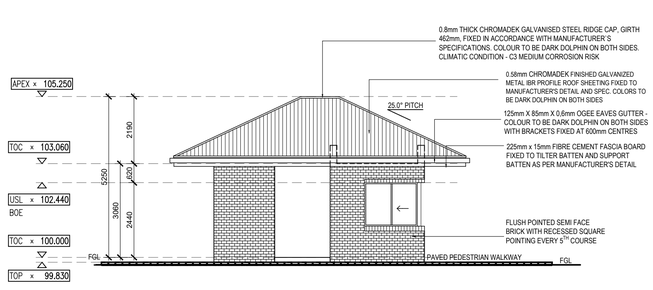

NORTH ELEVATION 2
SCALE 1:100

NO.	DATE	REVISION	DRAWN
A	2021-03-01	ISSUED FOR INFORMATION 1. MS COLUMN POSITION AND DETAIL UPDATED 2. VARIOUS AND GENERAL NOTE UPDATES 3. ADDED RC CONCRETE BEAM 4. HIGH SCHOOL AND PRIMARY SCHOOL ENTRANCES SEPARATED	DW MM
B	2022-04-13 2021-09-27	ISSUED FOR INFORMATION (EFMS) 1. WINDOW OPENING SECTIONS REVISED 2. DWG NO. CHANGED FROM 1617 TO 2204	DW
AA	2022-08-05	ISSUED FOR MEASURE 1. DRAWING REVERTED TO PREVIOUS DESIGN 2. SPECIFICATIONS UPDATED	DW
AB	2022-08-19	1. MINOR DRAFTING CORRECTIONS	DW

ISSUED FOR APPROVAL

KEY

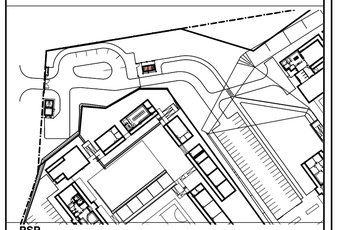

PSP

ARCHITECT

- mpande -
consultants
architects & project managers
63 Leeds Rd. Mthatha
P.O. Box 7180
Mthatha, 5100
Tel: 047-532-5082
Fax: 086-648-2131
18 Louw Geldenhuys Drive,
Emmarentia, Johannesburg
P.O. Box 91924
Auckland Park, 2006
Tel: 011-486-2623
Fax: 086-648-1935
Email: mpande@archiden.co.za

ARCHITECTURAL PROFESSIONAL SACAP NUMBERS:
H.L. MANTEL SACAP 3045

IMPLEMENTED BY

INDEPENDENT DEVELOPMENT TRUST

	SIGNATURE	DATE	SHEET SIZE
DESIGNED	-	-	A1
DRAWN	SG	07/12/2017	SCALE 1:100
VERIFIED	-	-	STATUS LEGEND: I = INFORMATION, FM = FOR MEASURE, T = TENDER, C = CONSTRUCTION, AB = AS BUILT
VALIDATED	-	-	

CLIENT

Province of the EASTERN CAPE EDUCATION

IMPLEMENTING AGENT

idt

PROJECT
DOE PORTFOLIO PROGRAMME
ESTABLISHMENT OF NEW SCHOOLS
HILLBROW - SENIOR SECONDARY SCHOOL
PROVINCE: EASTERN CAPE PROVINCE

DRAWING TITLE
SECURITY GUARD HOUSE SECTION AND ELEVATIONS (BLOCK S-AA)

DRAWING DESCRIPTION

Stand Co-Ordinates:

EMIS NUMBER	DISCIPLINE	DRAWING NUMBER	STATUS	REVISION
200500293	ARCH	2204 w03 03/201	FA	AB