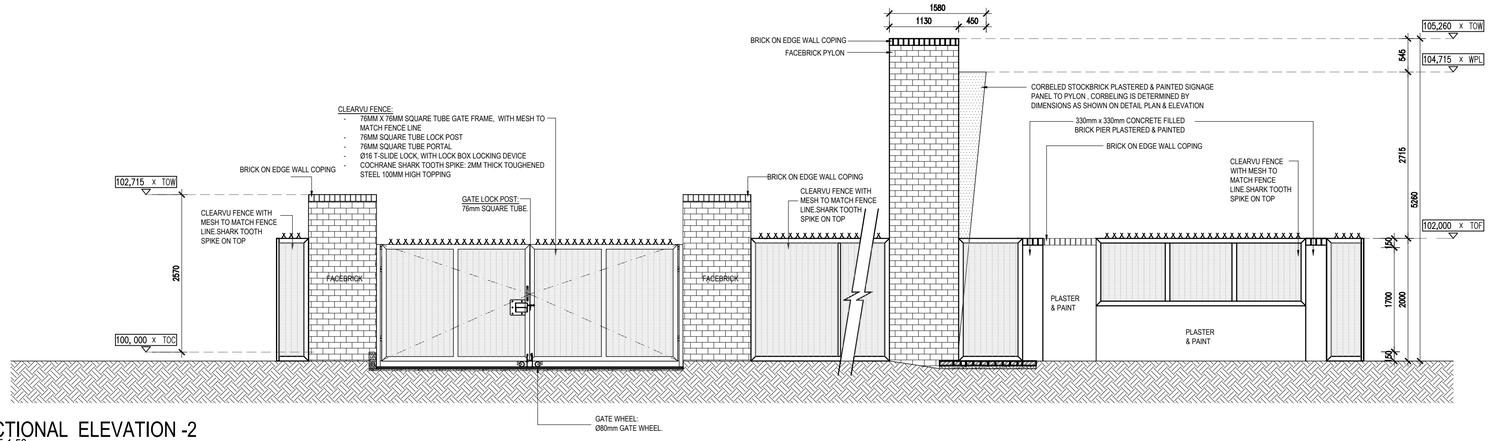

SECTIONAL ELEVATION -2
SCALE 1:50

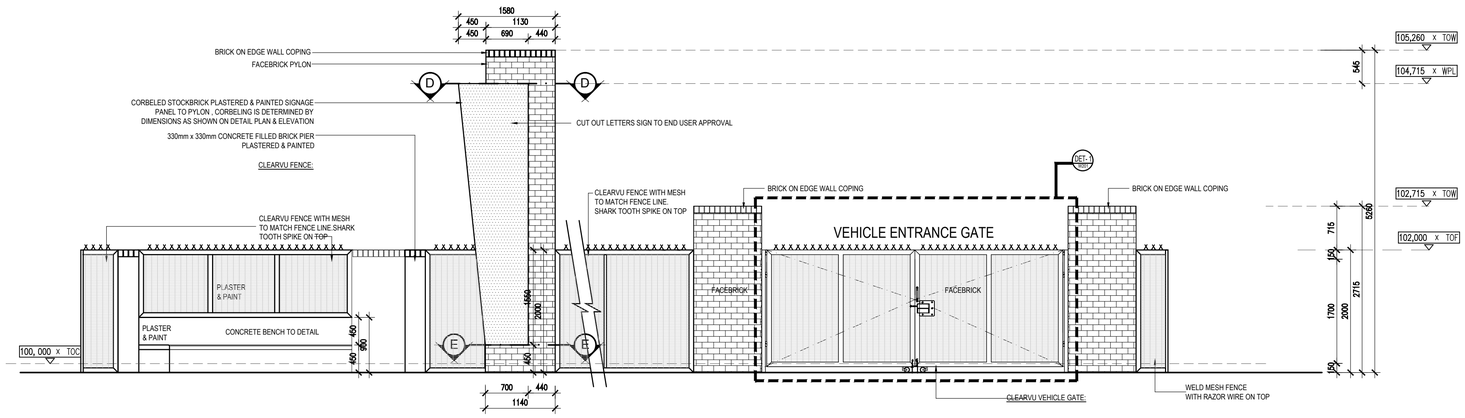

FRONT ELEVATION - 1
SCALE 1:50

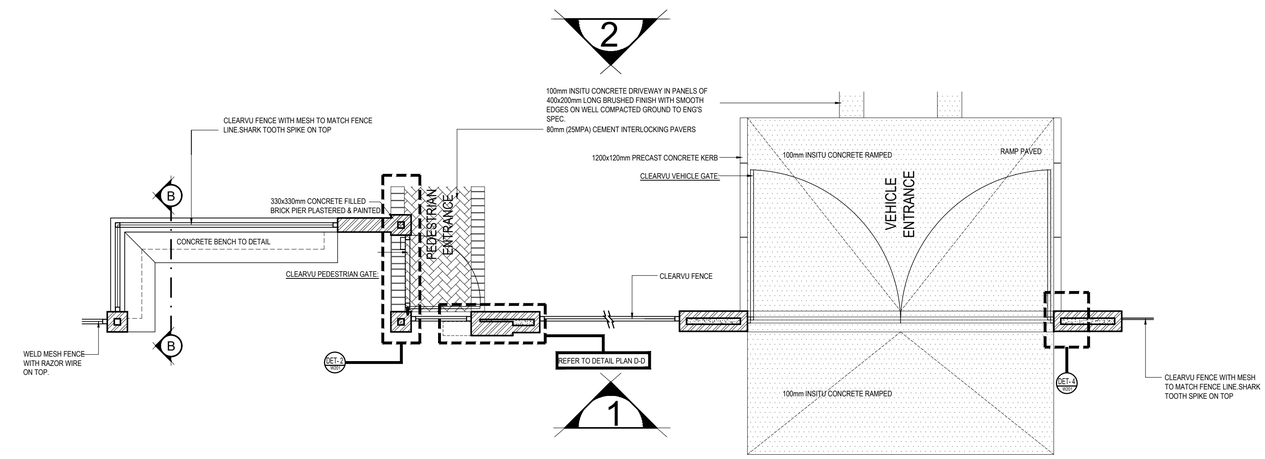

GROUND FLOOR PLAN
SCALE 1:50

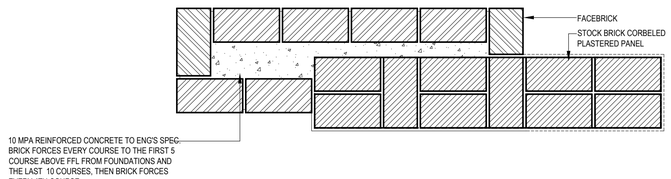

DETAIL PLAN D-D
SCALE 1:10

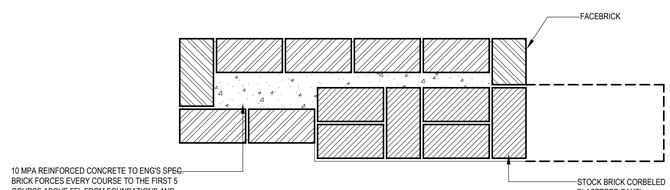

DETAIL PLAN E-E
SCALE 1:10

NO.	DATE	REVISION	DRAWN
A	2017-02-10	ISSUED FOR MEASURE	SG
B	2017-02-16	ISSUED FOR INFORMATION	SG
C	2017-02-27	ISSUED FOR CO-ORDINATION	SG
D	2017-06-22	ISSUED FOR INFORMATION	RJS
E	2017-07-27	i. REFUSE YARD REMOVED ii. ISSUED FOR MEASURE	SG
F	2021-03-01	ISSUED FOR INFORMATION 1. VARIOUS AND GENERAL NOTE UPDATES	DW RJS
G	2022-04-13	ISSUED FOR INFORMATION (EFMS) 1. DWG NO. CHANGED FROM 1617 TO 2204	DW
AA	2022-07-15	ISSUED FOR MEASURE	DW

ISSUED FOR APPROVAL

KEY

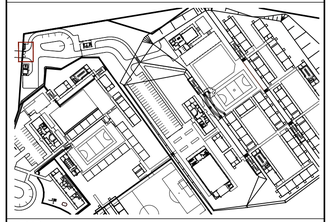

PSP

ARCHITECT

- mpande -
consultants
architects & project managers

13 Cumberland Street, Mthatha
P.O. Box 7180
Mthatha, 5100
Tel: 047-532-5382
Fax: 086-648-2131

18 Louw Geldenhuys Drive,
Emmarentia, Johannesburg
P.O. Box 91924
Auckland Park, 2006
Tel: 011-486-2623
Fax: 086-648-1935
Email: mpande@archiden.co.za

ARCHITECTURAL PROFESSIONAL SACAP NUMBERS:
H.L. MANTEL SACAP 3045

IMPLEMENTED BY

INDEPENDENT DEVELOPMENT TRUST

	SIGNATURE	DATE	SHEET SIZE A1
DESIGNED	-	-	SCALE 1:100
DRAWN	SG	02/02/2017	STATUS LEGEND
VERIFIED	-	-	I = INFORMATION FM = FOR MEASURE T = TENDER C = CONSTRUCTION
VALIDATED	-	-	AB = AS BUILT CO = CO-ORDINATION

CLIENT

Province of the EASTERN CAPE EDUCATION

IMPLEMENTING AGENT

idt

PROJECT
DOE PORTFOLIO PROGRAMME
ESTABLISHMENT OF NEW SCHOOLS
HILLBROW - SENIOR SECONDARY SCHOOL
PROVINCE: EASTERN CAPE PROVINCE

DRAWING TITLE
ENTRANCE GATE

DRAWING DESCRIPTION
-

Stand Co-Ordinates :

EMIS NUMBER	DISCIPLINE	DRAWING NUMBER	STATUS	REVISION
200500293	ARCH	2204 w03 04/200	FA	AA