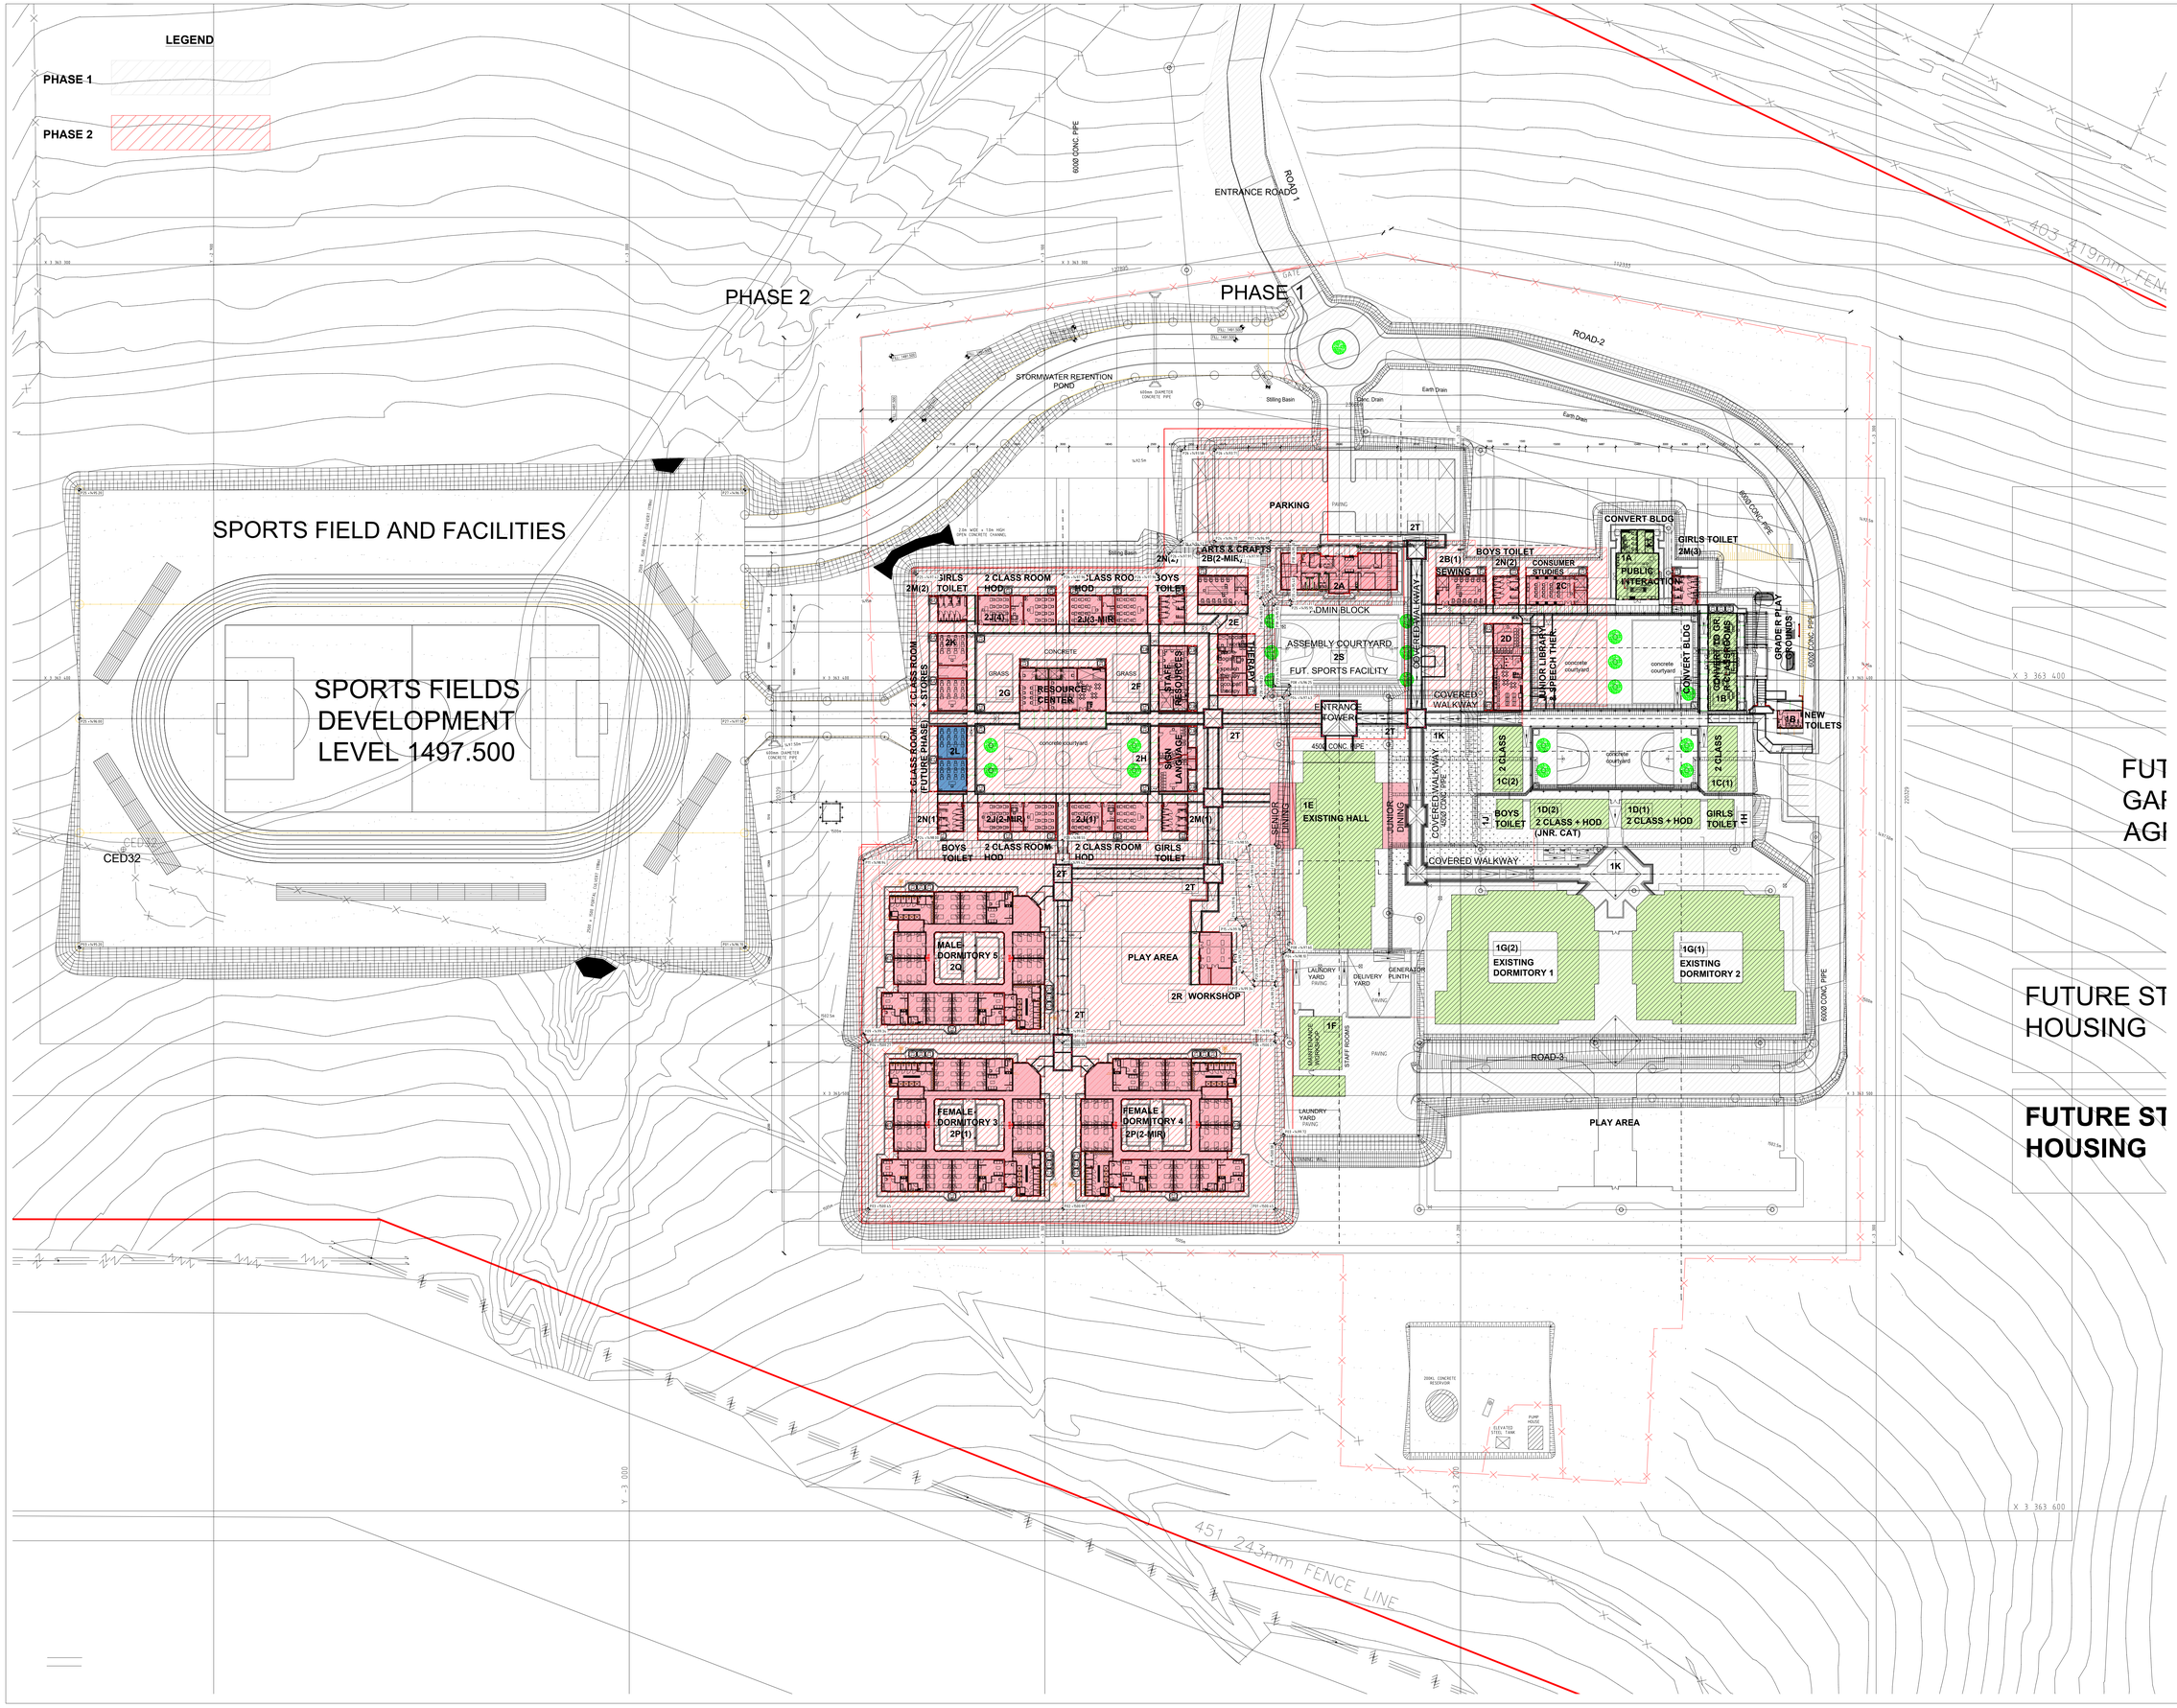

COPYRIGHT NOTE

- THIS DRAWING IS SUBJECT TO COPYRIGHT AND MAY NOT BE REPRODUCED, IN WHOLE OR PART, OR IN ANY MANNER WHATSOEVER WITHOUT WRITTEN PERMISSION FROM THE ARCHITECT.
- ALL WORK TO BE CARRIED OUT STRICTLY IN ACCORDANCE WITH MUNICIPAL AND/OR LOCAL AUTHORITY REGULATIONS
- DO NOT SCALE THIS DRAWING.
- FIGURED DIMENSIONS TO BE TAKEN IN PREFERENCE TO SCALING DRAWING.
- ALL RELEVANT DETAILS, LEVELS, AND DIMENSIONS TO BE CHECKED ON SITE PRIOR TO COMMENCEMENT OF WORK.
- ANY DISCREPANCIES TO BE BROUGHT TO THE ATTENTION OF THE ARCHITECT.

REV	DATE	DESCRIPTION
A	01-01-2023	FOR ISSUE TO CONSULTANTS
B	18-01-2023	INCLUSIVE EDUCATION COMMENTS / UPDATE
C	14-02-2023	GENERAL DRAWING UPDATE
D	15-02-2023	UPDATE BUILDING REF'S TO SUIT SITE INFO
E	29-08-2023	SET FOR TENDER PURPOSES

PROJECT TITLE: MALUTI SPECIAL SCHOOL

PROJECT DESCRIPTION: PROPOSED NEW SPECIAL SCHOOL, CEDERVILLE EASTERN CAPE PROVINCE

idt independent development trust

DRAWING DESCRIPTION: **MALUTI SPECIAL SCHOOL**
SITE PLAN 1

TENDER SET

DRAWING NUMBER: A2703_AR_TEN_0002 | REVISION: E

DRAWN: | CHECK: | DATE: 28/10/22 | SCALE: 1:500