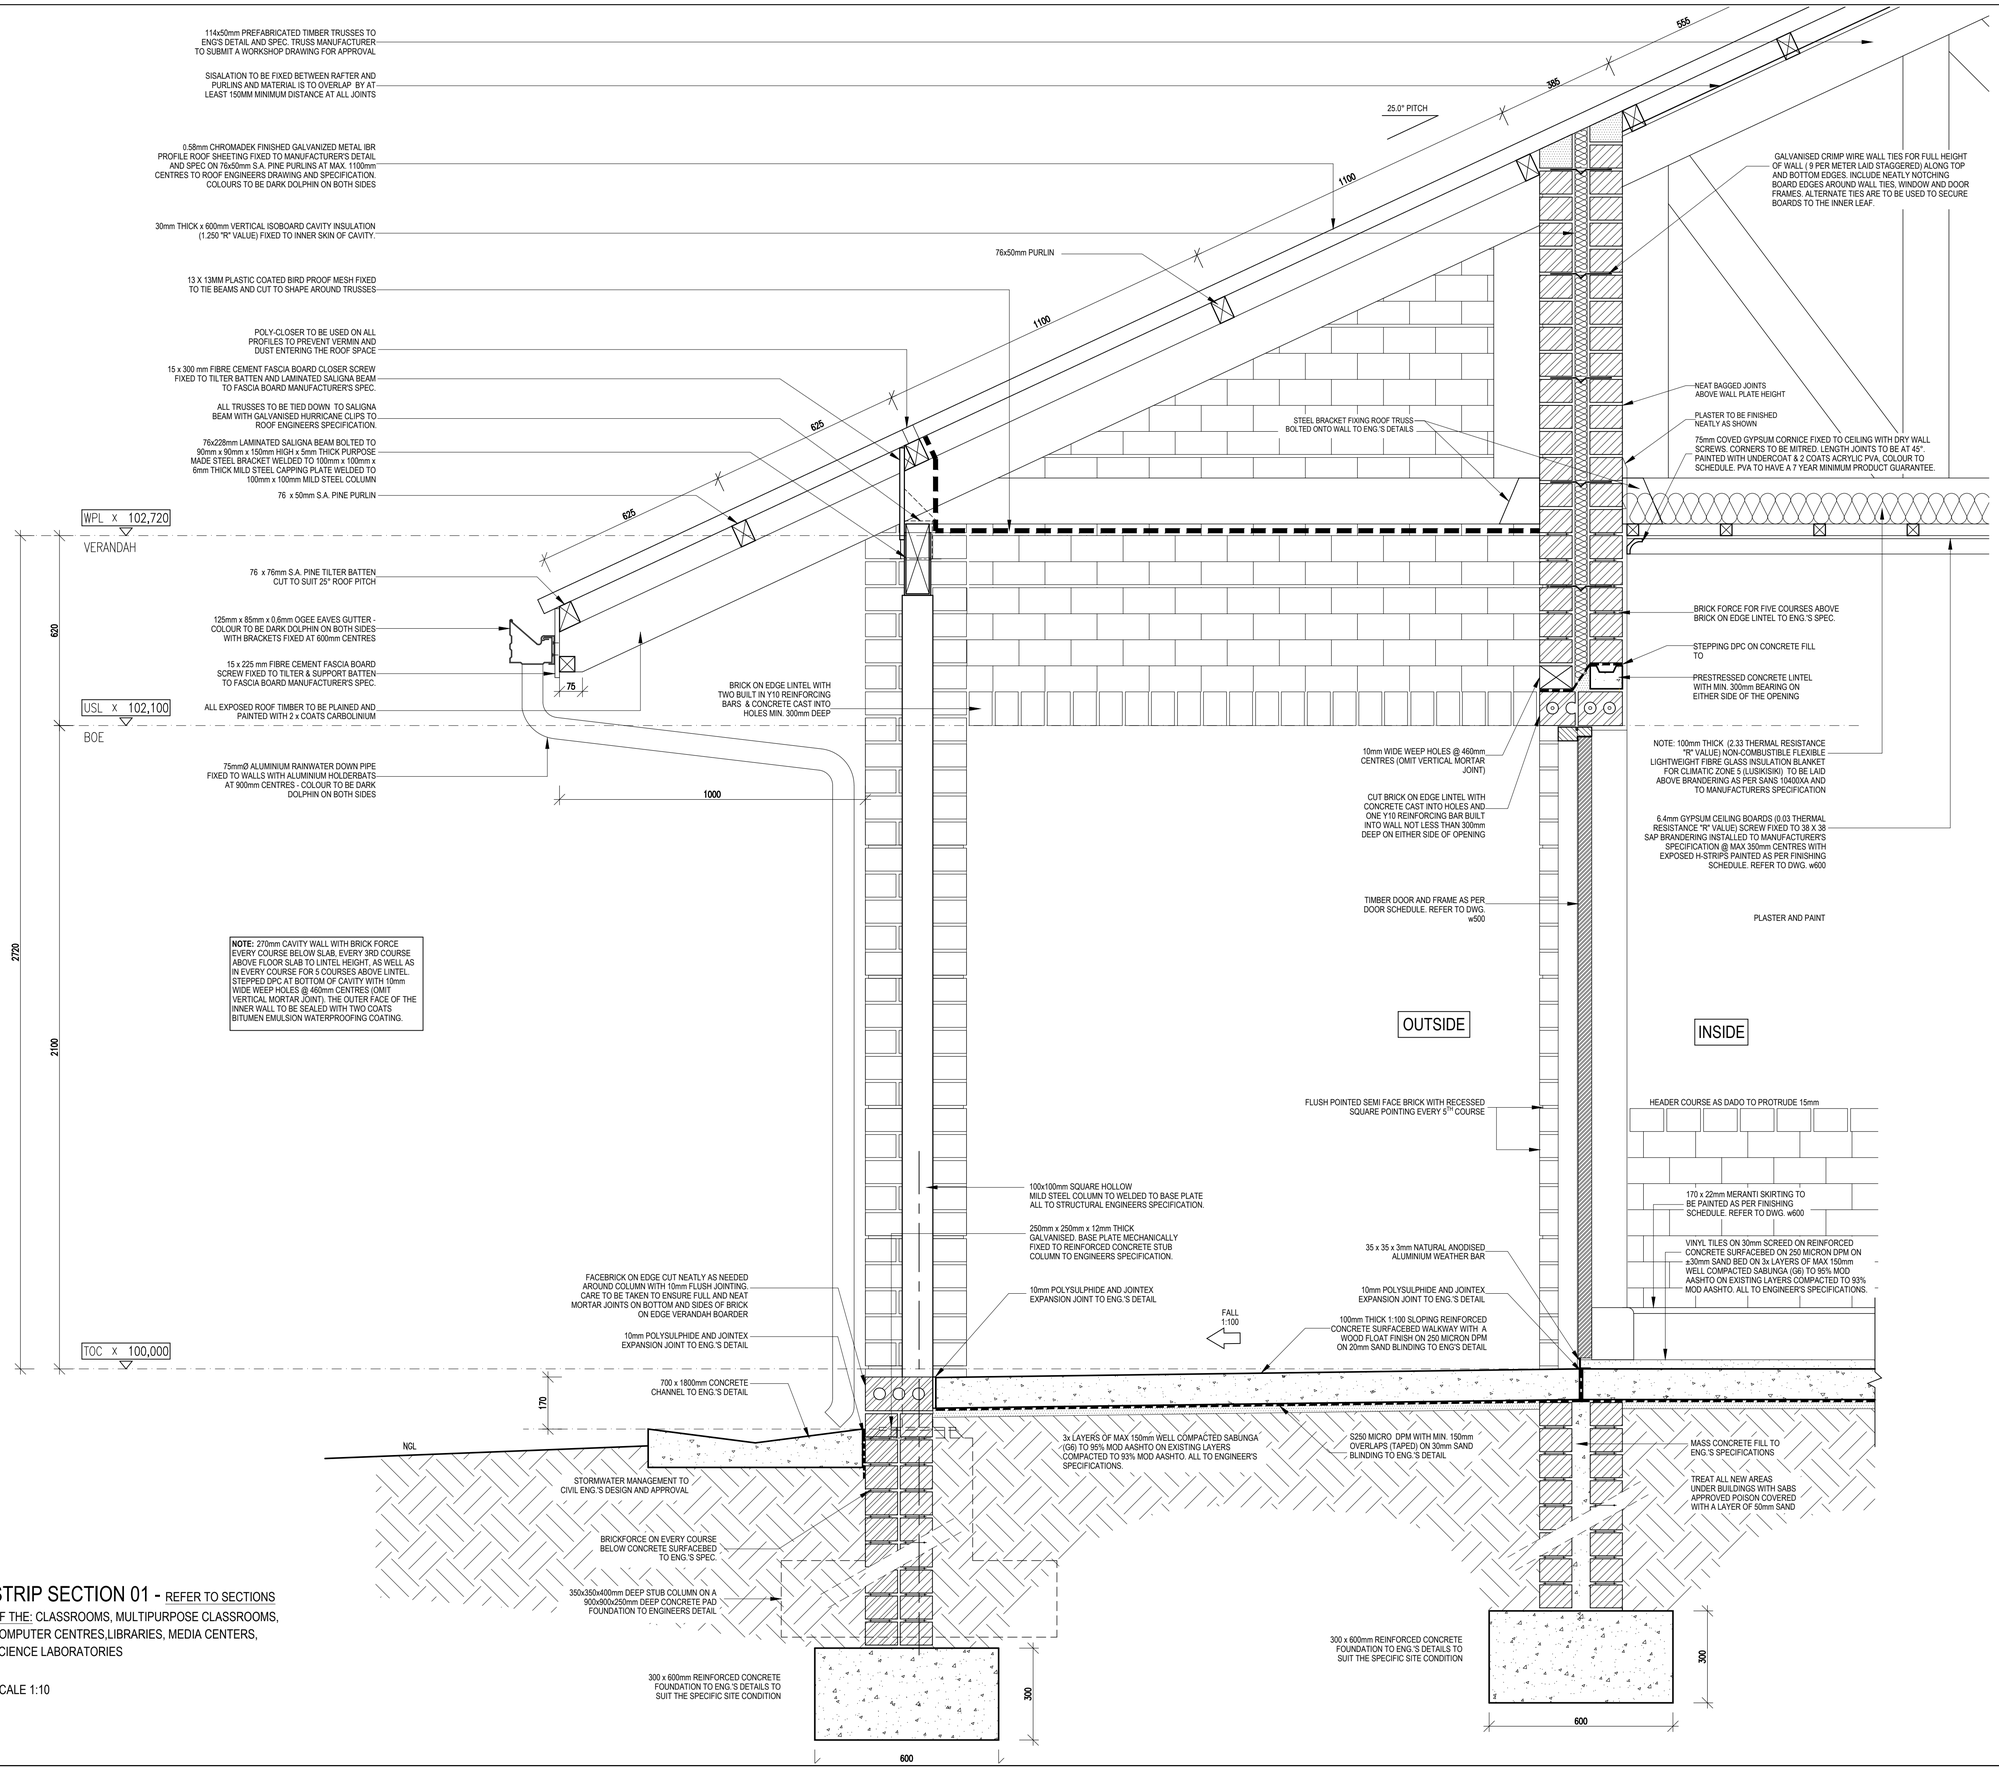

STRIP SECTION 01 - REFER TO SECTIONS

OF THE: CLASSROOMS, MULTIPURPOSE CLASSROOMS, COMPUTER CENTRES,LIBRARIES, MEDIA CENTERS, SCIENCE LABORATORIES

SCALE 1:10

NO.	DATE	REVISION	DRAWN
A	2021-03-01	ISSUED FOR INFORMATION	DW
B	2022-04-13	ISSUED FOR INFORMATION (EFMS) 1. DWG NO. CHANGED FROM 1617 TO 2204	DW

ISSUED FOR APPROVAL

PSP

ARCHITECT

- mpande - consultants
architects & project managers

13 Cumberland Street, Mthatha
P.O. Box 7180
Mthatha, 5100
Tel: 047-532-5362
Fax: 086-548-2131

18 Louw Geldenhuys Drive,
Emmarentia, Johannesburg
P.O. Box 91924
Auckland Park, 2006
Tel: 011-486-2623
Fax: 086-648-1935
Email: mpande@archiden.co.za

ARCHITECTURAL PROFESSIONAL SACAP NUMBERS:

H.L. MANTEL SACAP 3045

IMPLEMENTED BY

INDEPENDENT DEVELOPMENT TRUST

	SIGNATURE	DATE	SHEET SIZE A1
DESIGNED	-		SCALE 1:100
DRAWN	SG	03/02/2017	STATUS LEGEND
VERIFIED	-	-	F A = INFORMATION F A = FOR APPROVAL T = TENDER C = CONSTRUCTION AB = AS BUILT
VALIDATED	-	-	

CLIENT

Province of the EASTERN CAPE EDUCATION

IMPLEMENTING AGENT

idt Independent development trust

PROJECT

DOE PORTFOLIO PROGRAMME
ESTABLISHMENT OF NEW SCHOOLS
HILLBROW - SENIOR SECONDARY SCHOOL

PROVINCE: EASTERN CAPE PROVINCE

DRAWING TITLE

STRIP SECTION 1 -
TYPICAL CLASSROOM

DRAWING DESCRIPTION

Stand Co-Ordinates.:

EWS NUMBER	DISCIPLINE	DRAWING NUMBER	STATUS	REVISION
200500293	ARCH	2204 w06-01/810	FA	B