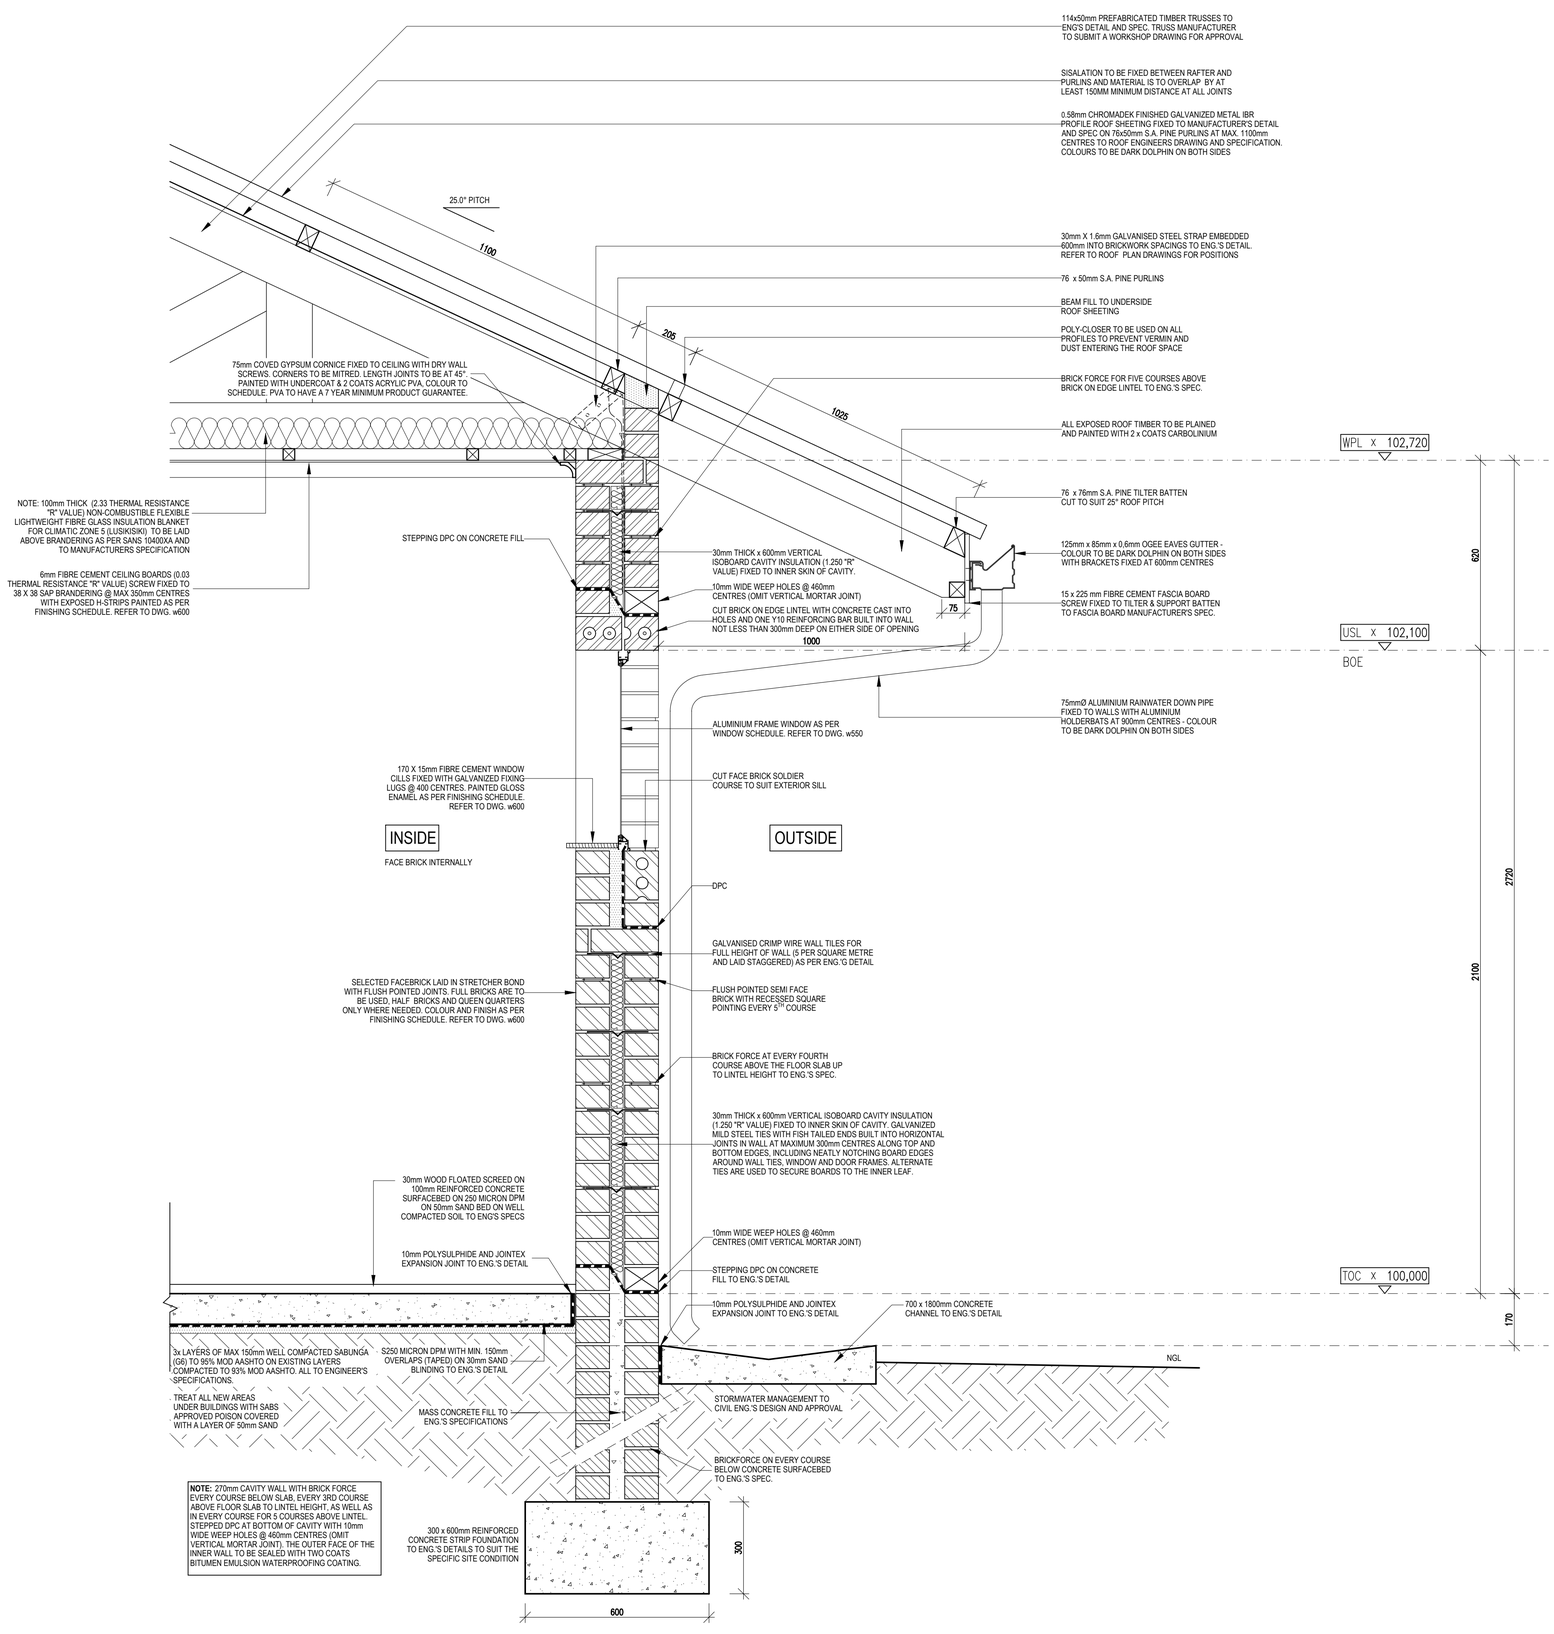

STRIP SECTION 03

REFER TO SECTIONS OF THE:
ABLUTIONS

SCALE 1:10

NO.	DATE	REVISION	DRAWN
A	2021-03-01	ISSUED FOR INFORMATION	DW SG
B	2022-04-13	ISSUED FOR INFORMATION (EFMS) 1. DWG NO. CHANGED FROM 1617 TO 2204	DW

ISSUED FOR APPROVAL

PSP

ARCHITECT

- mpande - consultants
architects & project managers

13 Cumberland Street, Mthatha
P.O. Box 7180
Mthatha, 5100
Tel: 047-532-5382
Fax: 086-648-2131

18 Louw Geldenhuys Drive,
Ermarentia, Johannesburg
P.O. Box 91924
Auckland Park, 2006
Tel: 011-486-2623
Fax: 086-648-1935
Email: mpande@archden.co.za

ARCHITECTURAL PROFESSIONAL SACAP NUMBERS:
H.L. MANTEL SACAP 3045

IMPLEMENTED BY

INDEPENDENT DEVELOPMENT TRUST

	SIGNATURE	DATE	SHEET SIZE
DESIGNED			A1
DRAWN	SG	03/02/2017	SCALE 1:100
VERIFIED	-	-	STATUS LEGEND
VALIDATED	-	-	I = INFORMATION FA = FOR APPROVAL T = TENDER C = CONSTRUCTION AB = AS BUILT

CLIENT

Province of the EASTERN CAPE EDUCATION

IMPLEMENTING AGENT

idt Independent development trust

PROJECT
DOE PORTFOLIO PROGRAMME
ESTABLISHMENT OF NEW SCHOOLS
HILLBROW - SENIOR SECONDARY SCHOOL
PROVINCE: **EASTERN CAPE PROVINCE**

DRAWING TITLE
STRIP SECTION 3 - TYPICAL ABLUTION

DRAWING DESCRIPTION

Stand Co-Ordinates:-

EMIS NUMBER	DISCIPLINE	DRAWING NUMBER	STATUS	REVISION
200500293	ARCH	2204 w06-01/812	FA	B