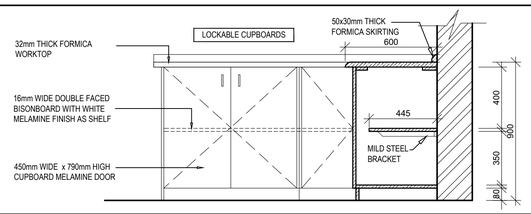

DETAIL 08.2: SECTIONAL ELEVATION A SCALE 1:20

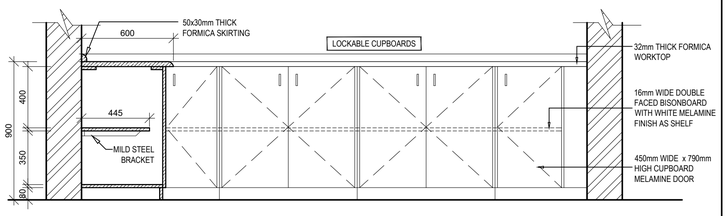

DETAIL 08.3: SECTIONAL ELEVATION B SCALE 1:20

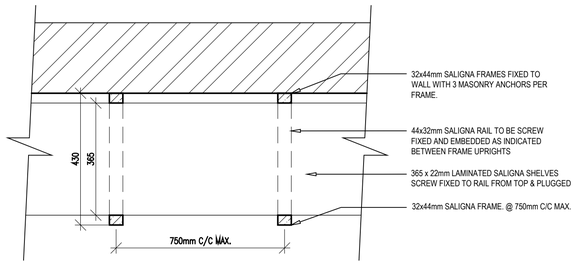

DETAIL 09.2: PARTIAL BOTTOM SHELF PLAN SCALE 1:10

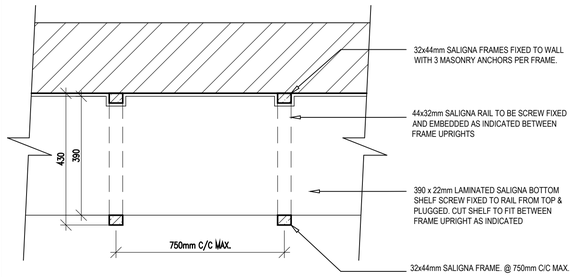

DETAIL 09.3: PARTIAL BOTTOM SHELF PLAN SCALE 1:10

GENERAL SPECIFICATIONS:

CHEMICAL STORE

IRONMONGERY NOTE:
CUPBOARD DOOR HINGES: - TO BE FGV CLICK-ON 110° 15mm CRANK HINGE TO BE SCREW FIXED (PRODUCT CODE 51MSX5051C00 AS PER "ROCO" CATALOGUE 10). 1xPAIR PER DOOR
DOORS & DRAWER HANDLES: - TO BE 106mm LONG ALUMINIUM D HANDLE (PRODUCT CODE RAH442 AS PER "ROCO" CATALOGUE 10). 1x HANDLE PER DOOR/DRAWER.
DOOR LOCKS: - TO BE 19x22mm MORTICE LOCK (PRODUCT CODE VLC1736 - NICKEL).

CUPBOARD SPEC NOTE:

CUPBOARD CARCASSES TO BE 16mm DOUBLE FACED BISONBOARD WITH WHITE MELAMINE FINISH.
CUPBOARD DOORS TO BE 16mm DOUBLE FACED BISONBOARD WITH WHITE MELAMINE FINISH, SQUARE EDGED WITH 3mm WHITE PVC EDGING ALL ROUND

COUNTER TOPS TO BE 32mm THICK FORMICA WORK TOPS
COUNTER TOPS TO HAVE 50mm HIGH FORMICA SKIRTINGS

LABORATORY:

COUNTER TOPS TO BE 32mm THICK FORMICA WORK TOPS

LABORATORY TAP FOR WORKTOPS: REFER TO SANITARY AND FURNITURE SCHEDULE.

LABORATORY SINK: REFER TO SANITARY AND FURNITURE SCHEDULE.

EQUIPMENT STORE:

ALL SALIGNA BOARDERS TO BE SLIGHTLY ROUNDED, THOROUGHLY SANDED AND VANISHED WITH CLEAR PLASCON VARNISH

WORKSHOP DRAWINGS TO BE SUBMITTED TO ARCHITECT BEFORE ANY WORK COMMENCES.

GENERAL NOTES

NO.	DATE	REVISION	DRAWN
A	2021-03-01	ISSUED FOR INFORMATION	DW RJS
B	2022-04-13	ISSUED FOR INFORMATION (EFMS) 1. DWG NO. CHANGED FROM 1617 TO 2204	DW
AA	2022-07-15	ISSUED FOR MEASURE 1. JOINERY MIRRORED TO MATCH BUILDING ORIENTATION	DW

ISSUED FOR APPROVAL

KEY

PSP

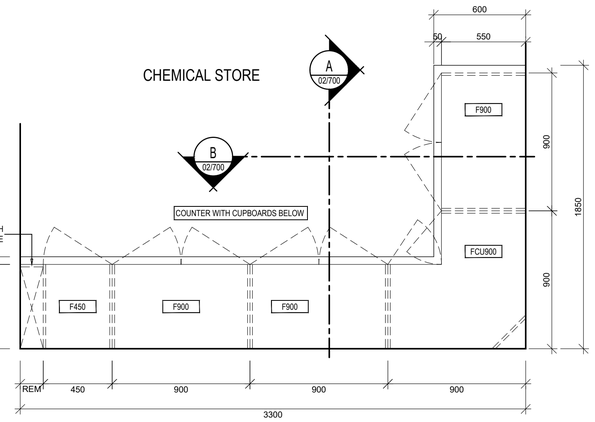

DETAIL 08.1: COUNTER WITH CUPBOARDS BELOW SCALE 1:20

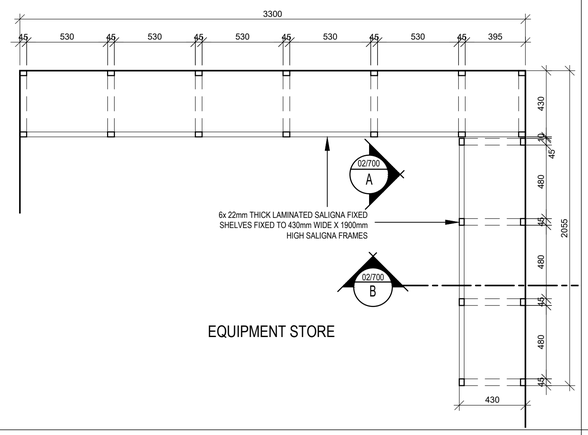

DETAIL 09.1: FLOOR PLAN SCALE 120

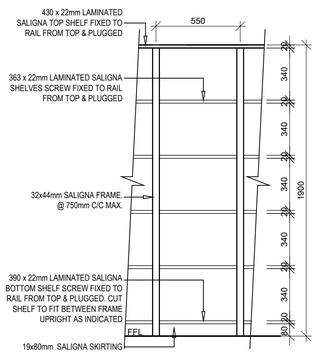

DETAIL 09.4: PARTIAL ELEVATION A SCALE 1:20

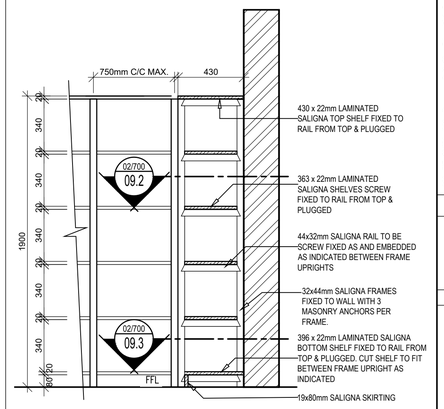

DETAIL 09.5: PARTIAL SECTIONAL ELEVATION B SCALE 1:20

SCIENCE LAB -CHEMICAL STORE (CUPBOARDS)

SCIENCE LAB - EQUIPMENT STORE (SHELVES)

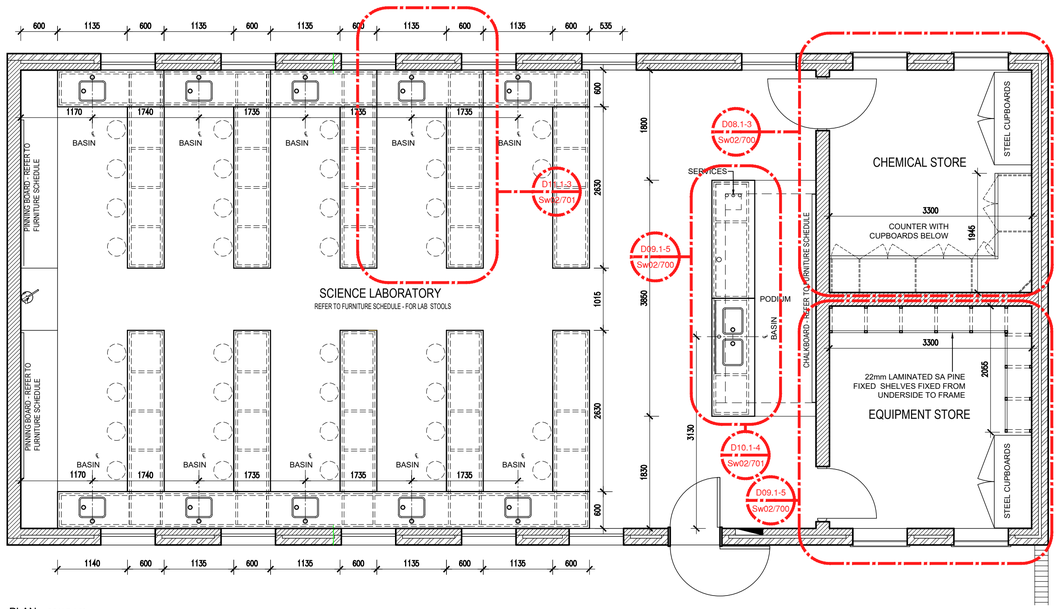

PLAN SCALE 1:50

KEY PLAN

ARCHITECT

- mpande - consultants
architects & project managers

13 Cumberland Street, Mthatha
P.O. Box 7180
Mthatha, 5100
Tel: 047-532-5362
Fax: 086-648-2131

18 Louw Geldenhuys Drive,
Emmarentia, Johannesburg
P.O. Box 91924
Auckland Park, 2006
Tel: 011-486-2623
Fax: 086-648-1935
Email: mpande@archiden.co.za

ARCHITECTURAL PROFESSIONAL SACAP NUMBERS:
H.L. MANTEL SACAP 3045

IMPLEMENTED BY

INDEPENDENT DEVELOPMENT TRUST

	SIGNATURE	DATE	SHEET SIZE A1
DESIGNED	-	-	SCALE 1:100
DRAWN	OM	06/12/2017	STATUS LEGEND
VERIFIED	-	-	F M = INFORMATION F M = FOR MEASURE T = TENDER C = CONSTRUCTION AB = AS BUILT
VALIDATED	-	-	

CLIENT

Province of the EASTERN CAPE EDUCATION

IMPLEMENTING AGENT

idt

PROJECT
DOE PORTFOLIO PROGRAMME
ESTABLISHMENT OF NEW SCHOOLS
HILLBROW - SENIOR SECONDARY SCHOOL
PROVINCE: EASTERN CAPE PROVINCE

DRAWING TITLE
SCIENCE LAB (BLOCK S-B & S-Z)
JOINERY DETAILS PART 1 OF 2

DRAWING DESCRIPTION
-

Stand Co-Ordinates.:

EWS NUMBER	DISCIPLINE	DRAWING NUMBER	STATUS	REVISION
200500293	ARCH	2204 w07 02/700	FA	AA